NETWORK FILE: 5792-0.dwg/shann

WATER SLIDE

PACIFIC SERIES #304 030113.11

8114 Isabella Lane
Brentwood, TN 37027
1-800-821-4141

DRAWN BY : S.MCGUIRE
R.S.M.:
PLAYSYSTEM: CUSTOM
INDOOR/OUTDOOR : OUTDOOR
VERT. FOAM:
HORIZ. FOAM:
CANOPY:
COLOR SCHEME: TEAL BLUE,TEAL GREEN, COBALT BLUE
UNIT SIZE: SEE DWG.
DATE : 02/08/2003
SCALE: 1 = 1
REVISIONS:

PLAYGROUND SITE PREPARATION

1) CONCRETE SLAB: A CLEAN SURFACE OF CONCRETE IS REQUIRED. SLAB TO BE 4" THICK WITH NO GREATER PITCH THAN 1/4" PER FOOT.
2) PROVIDE OUTDOOR PLAY AREAS: A 4' MINIMUM CLEAR ACCESS CORRIDOR TO PLAY GROUND AREA IS REQUIRED.
FENCE SHOULD BE INSTALLED PRIOR TO PLAYGROUND DELIVERY. A 24 SPACE BETWEEN THE WALL/FENCE & THE PLAY UNIT IS DESIRABLE. HOWEVER, A MINIMUM OF 18" IS REQUIRED BETWEEN FENCE\WALL & THE PLAY UNIT. A 5' MINIMUM SPACE, FREE FROM OBSTRUCTIONS, IS REQUIRED AT SLIDE EXITS. A 4'-6" MINIMUM SPACE, FREE FROM OBSTRUCTIONS, IS REQUIRED AT OTHER ACCESIBLE AREAS. AT ALL ENTRIES & EXITS AN APPROVED SAFTY SURFACING IS REQUIRED MATCHING MINIMUM SPACE REQUIREMENTS. ALL AREAS SHOULD BE CLEAN & COMPLETE PRIOR TO PLAYGROUND ARRIVING: FLOORING, PAINT, WALLPAPER, CEILING, ALL DOORS SHOULD OPEN OUT.
3) REMODELS: EXISTING DECKING, MATING SURFACES, ETC. MUST BE REMOVED.
4) BUILDING CONTRACTOR: SHOULD CONTACT PLAYGROUND MANUFACTURER A.S.A.P. TO FACILITATE BETTER COORDINATION.
5) ALL SCHEDULE CHANGES MUST BE MADE 7 DAYS PRIOR TO INSTALLATION DATE.

This drawing contains proprietary information, is the property of Sii Incorporated and may not be reproduced or distributed without the expressed written permission of Sii Incorporated.

SHEET 1 PLY1 OF 1

1 FIRST LEVEL

SCALE: 1/4" = 1'

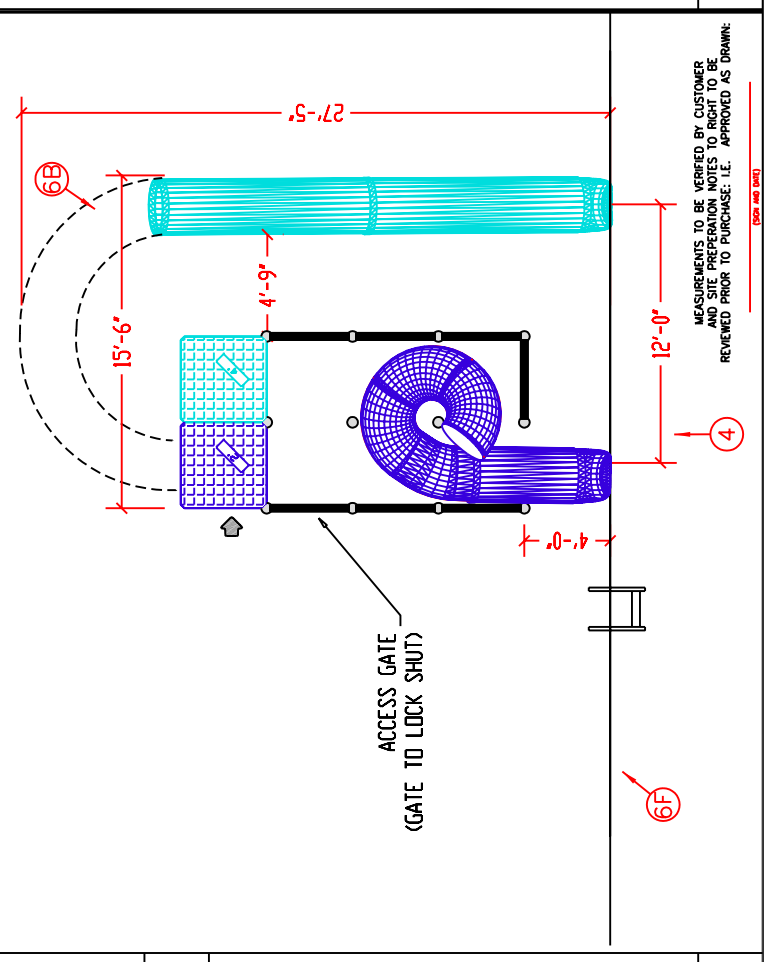

MEASUREMENTS TO BE VERIFIED BY CUSTOMER AND SITE PREPERATION NOTES TO RIGHT TO BE REVIEWED PRIOR TO PURCHASE: I.E. APPROVED AS DRAWN:

(SIGN AND DATE)

2 SECOND LEVEL

SCALE: 1/4" = 1'

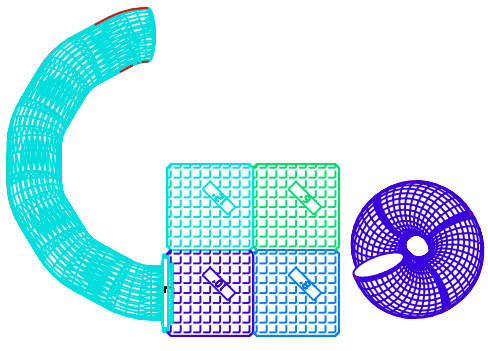

3 THIRD LEVEL

SCALE: 1/4" = 1'

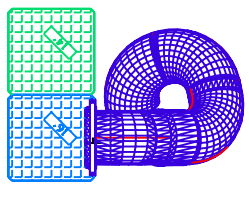

4 FRONT VIEW

SCALE: NONE

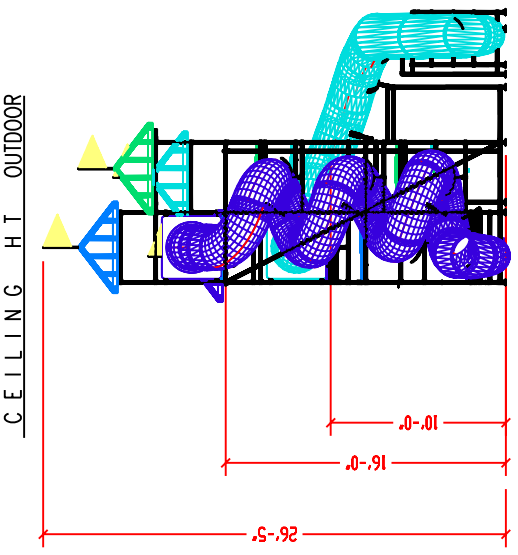

5 SLAB DETAIL

SCALE: 1/8" = 1'

NO RECESS

NOTE:
RECESS SLAB FOR "POURED IN PLACE" SURFACING, ONLY. TILED SURFACES CANNOT BE RECESSED PER SPECIFICATIONS. STRONGLY RECOMMEND AREA DIRECTLY BENEATH PLAYGROUND SHOULD BE PAINTED OR TILED FOR INDOOR UNITS.
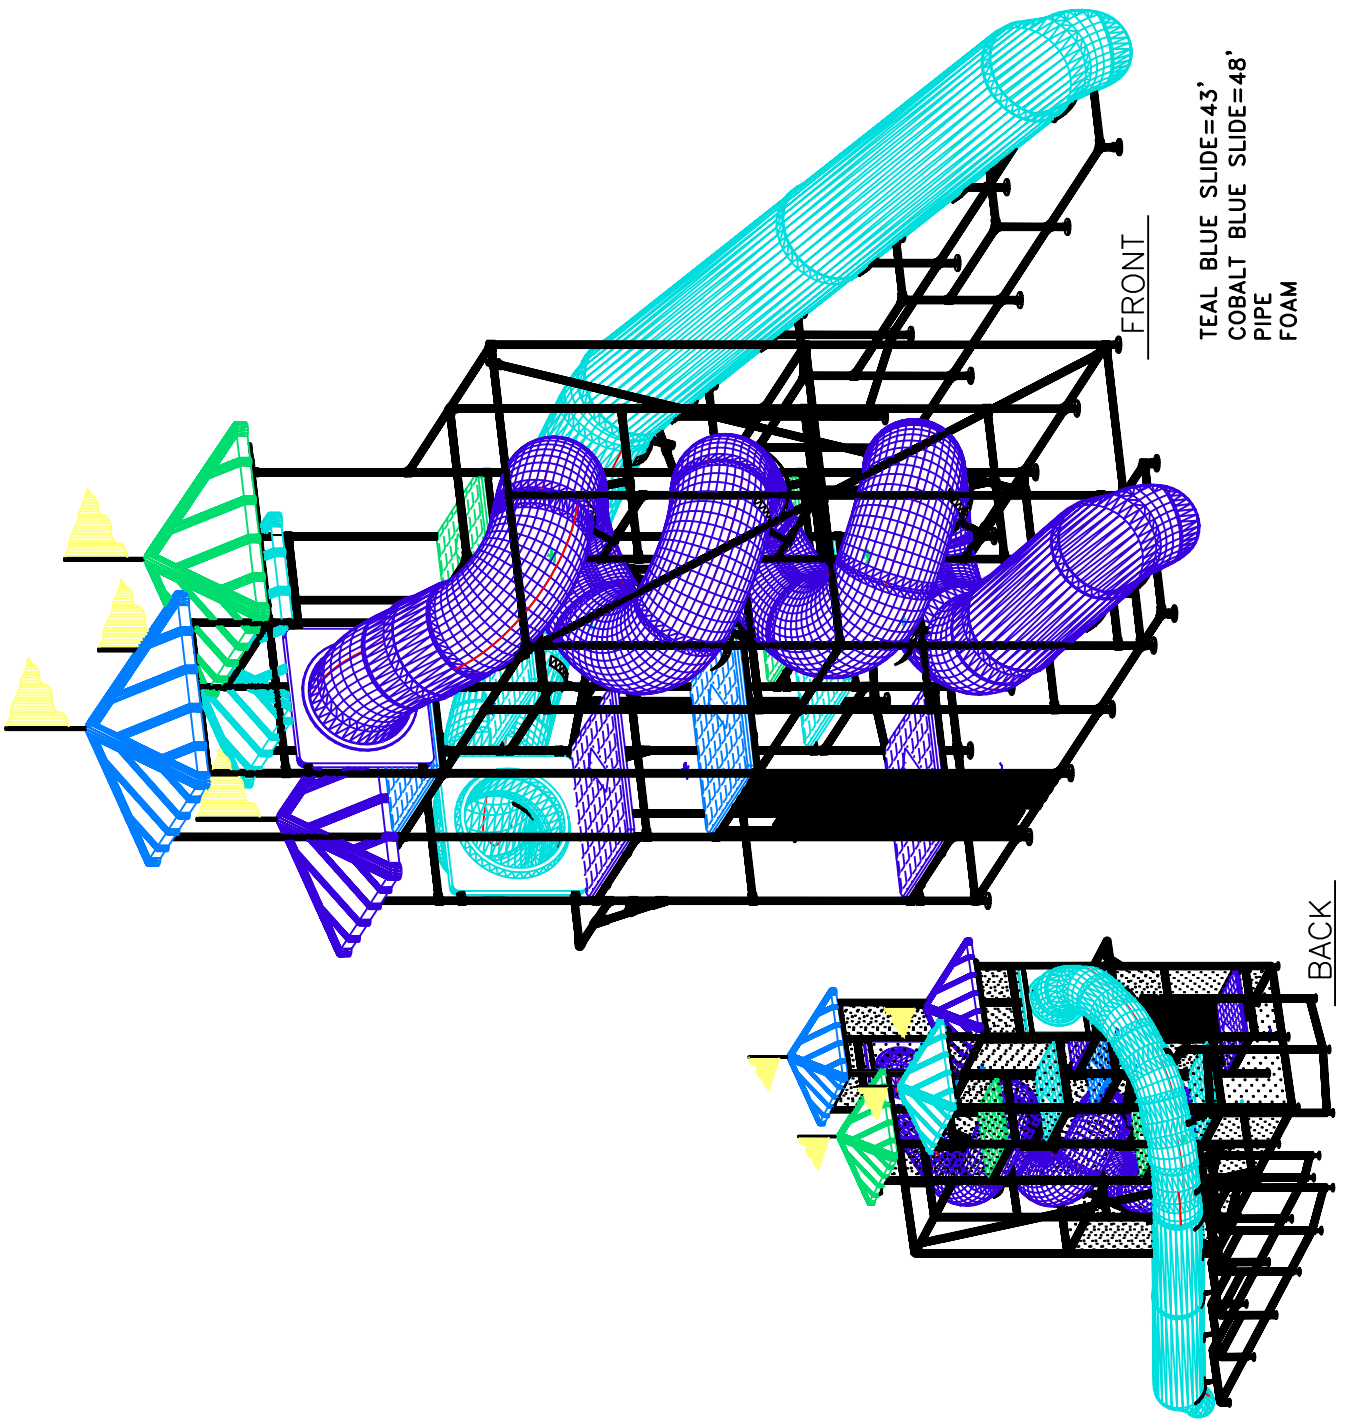
6 PERSPECTIVE VIEWS